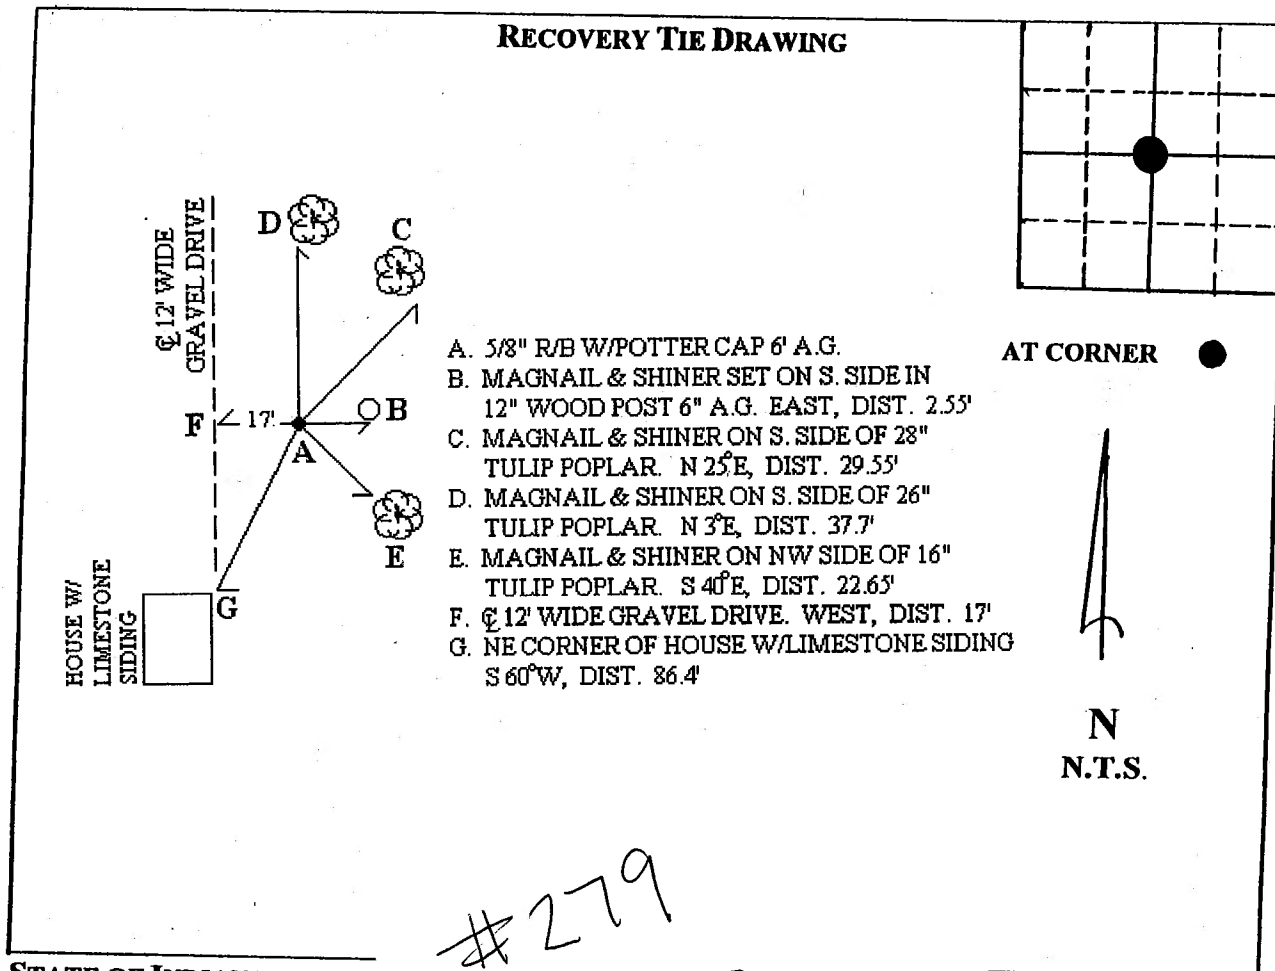


MONUMENT RECORD

STATE OF INDIANA ~ COUNTY OF MONROE

SECTION 6, TOWNSHIP 8 NORTH, RANGE 1 WESTMONUMENT DESCRIPTION & REMARKS: 5/8" R/B W/POTTER CAP 6" ABOVE GRADE
MARKING THE NW CORNER OF THE SE QUARTER OF SECTION 6**RECOVERY TIE DRAWING**STATE OF INDIANA
COUNTY OF MONROEI, STEVEN V. FARKAS
PREPARED UNDER MY DIRECTION
17-3-64-4 THROUGH 17-3-64-8 ON
AND THE ABOVE DATA IS GIVEN UP
THIS _____ DAY OF _____

INDIANA REGISTERED LAND SURVEY

UNITED STATES GOVERNMENT AGENCY

TITLE _____

FIELD BOOK: _____

PAGE: _____

DRAFT #: 124

#279

C-03

Perpetuated by

Vic (2000-2003)

field notes?

TUMENT WAS
SECTION
HAPTER 319;

MONUMENT RECORD
State of Indiana - County of Monroe

Section: 06

Township: 8 North

Range: 1 West

Corner ID: Per C-03


Monument Description & Remarks: Found 5/8" Rebar with yellow cap stamped "KB Potter RLS S0487," at center of section. Rebar measured 0.55' out of ground; fence line running to the east (point E).

References on file in the County Surveyor's Office: Survey by Bledsoe Tapp & Riggert, recorded in Book 5, Page 34, in the County Recorder's Office.


RECOVERY TIE DRAWING

Field Book 98-02 Page No. 02

USGS Bloomington Quad

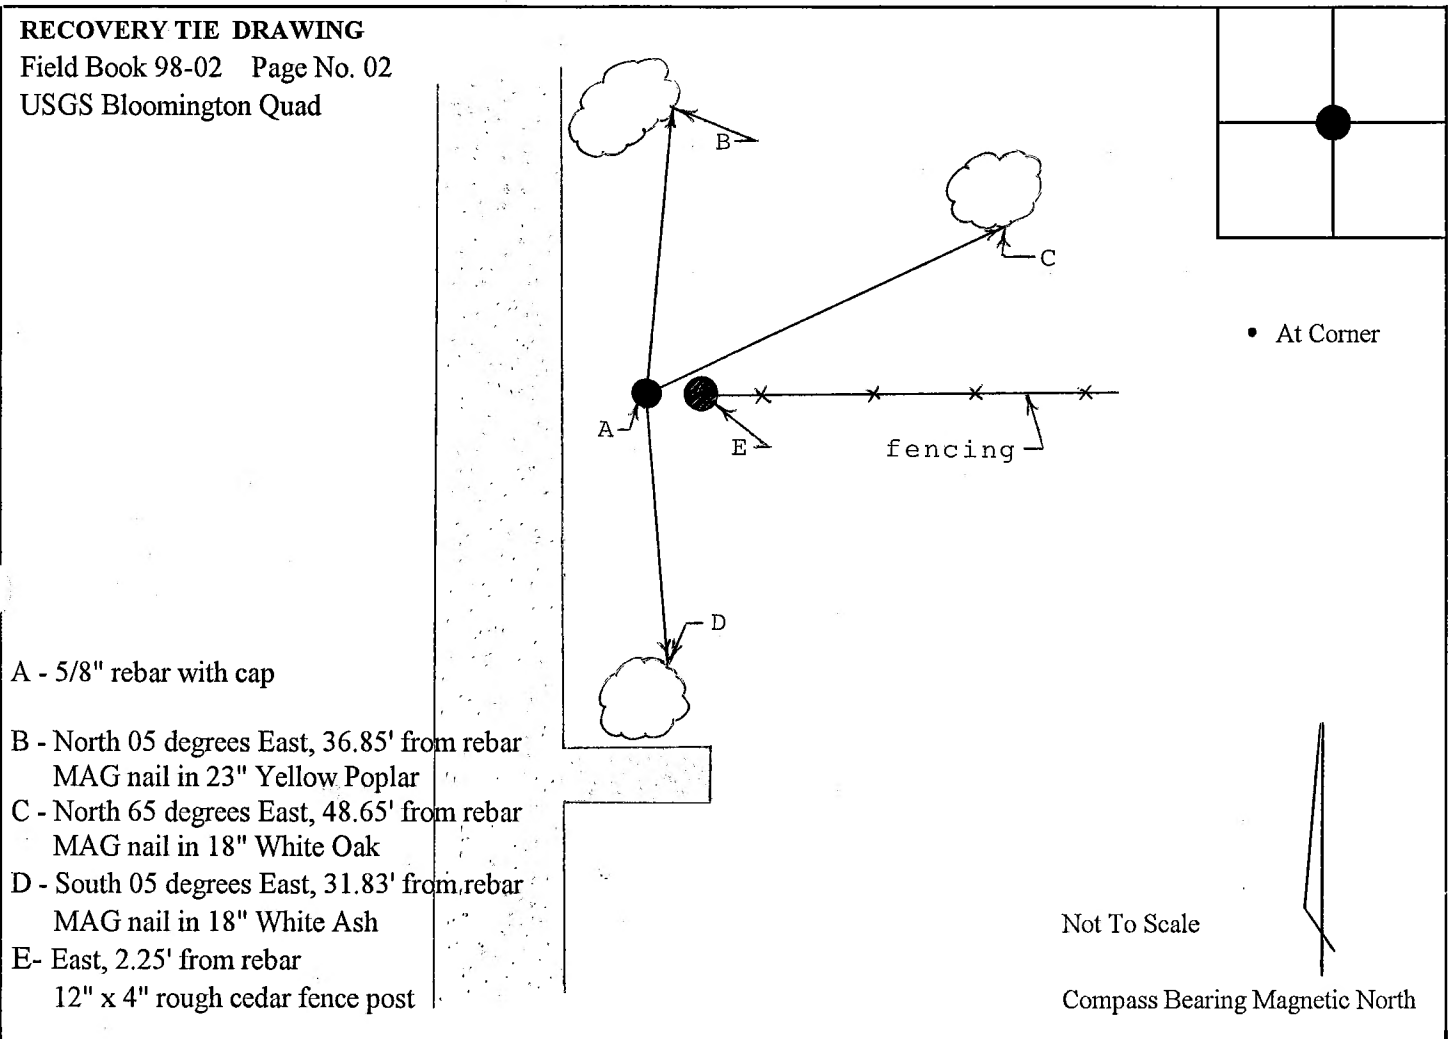

I, Kevin P. Enright, Monroe County Surveyor, hereby certify that this document was prepared under my direction in accordance with the provisions of Section 36-2-12-11 of the Indiana Code; and the above data is given under my hand and seal this 29th day of April, 1998.

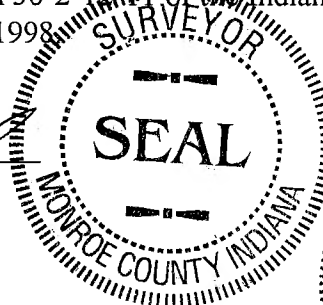

Administered by: Surveyor Review Board

November 18, 1999